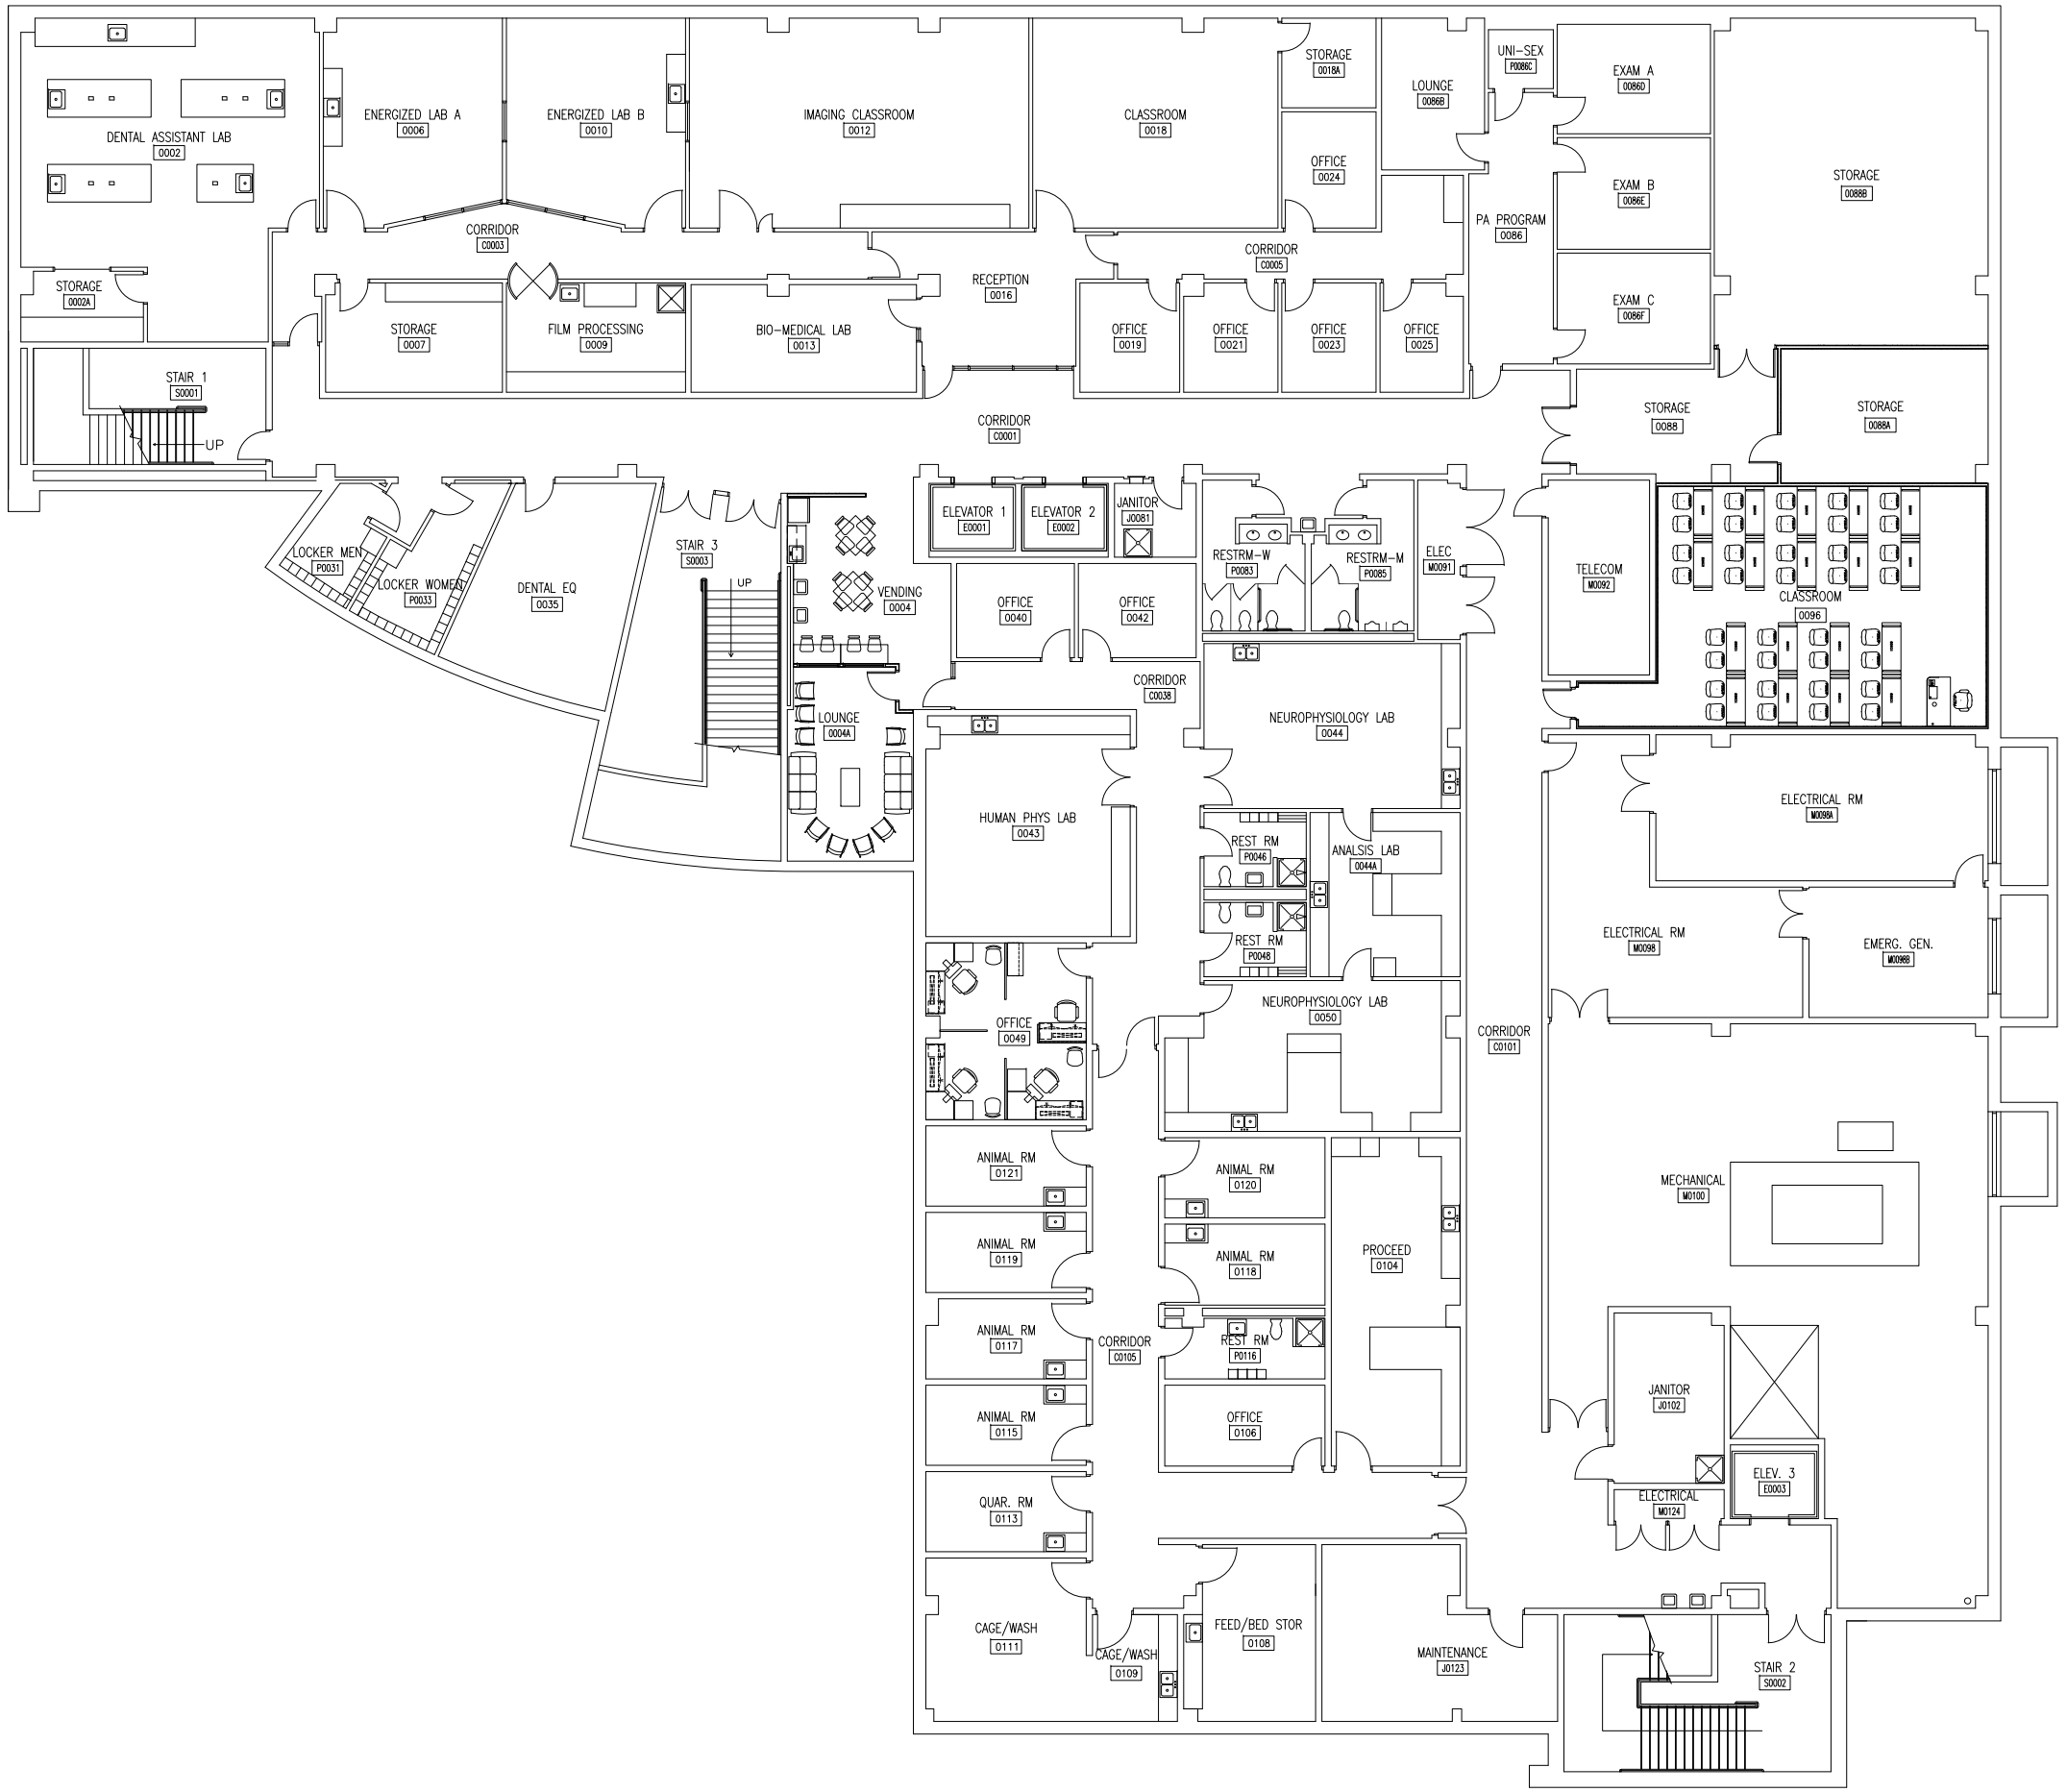

N

UNIVERSITY of WISCONSIN LA CROSSE

Sheet Title: BASEMENT FLOOR PLAN

Project Title: HEALTH SCIENCE CENTER

Revisions:	

Drawn:	CAK
Checked:	SJS
Date:	06-05-2017
Project Number:	XXXX
Building Number:	0058

Sheet Number:

A-100

Plot Date: 06-05-2017