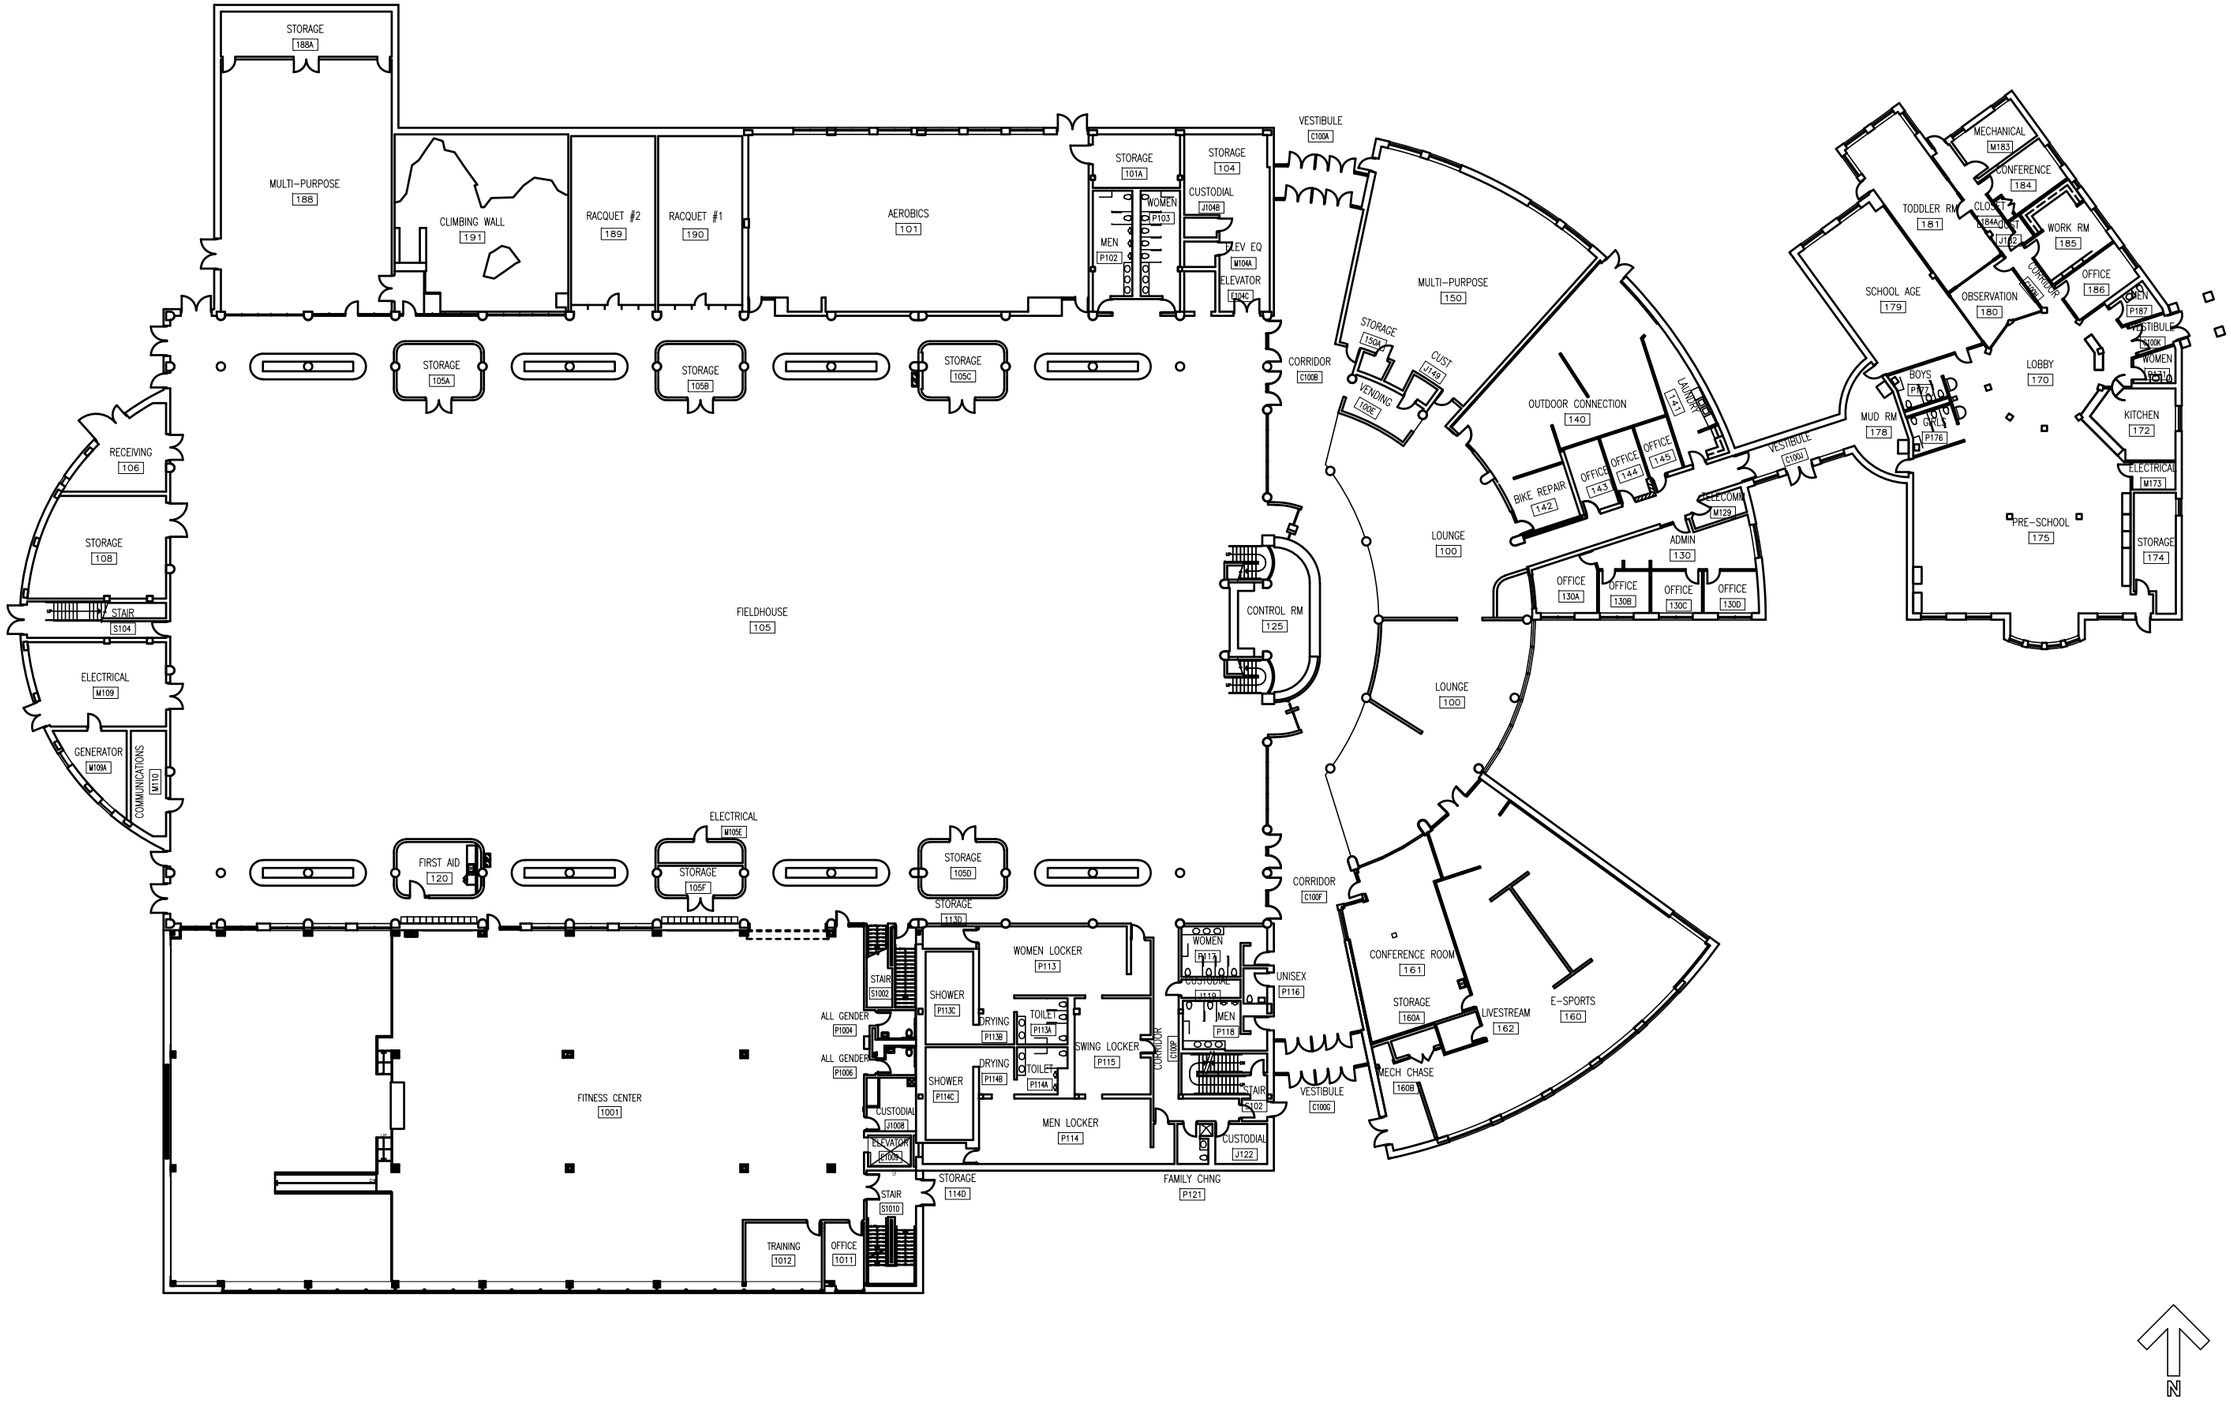

UWL

Sheet Title:
FIRST FLOOR PLAN

Project Title:
RECREATIONAL EAGLE CENTER

Revisions:	

Drawn:	CAK
Checked:	SJS
Date:	05-11-2023
Project Number:	XXXX
Building Number:	0055

Sheet Number:
A-101

Plot Date: 05-11-2023